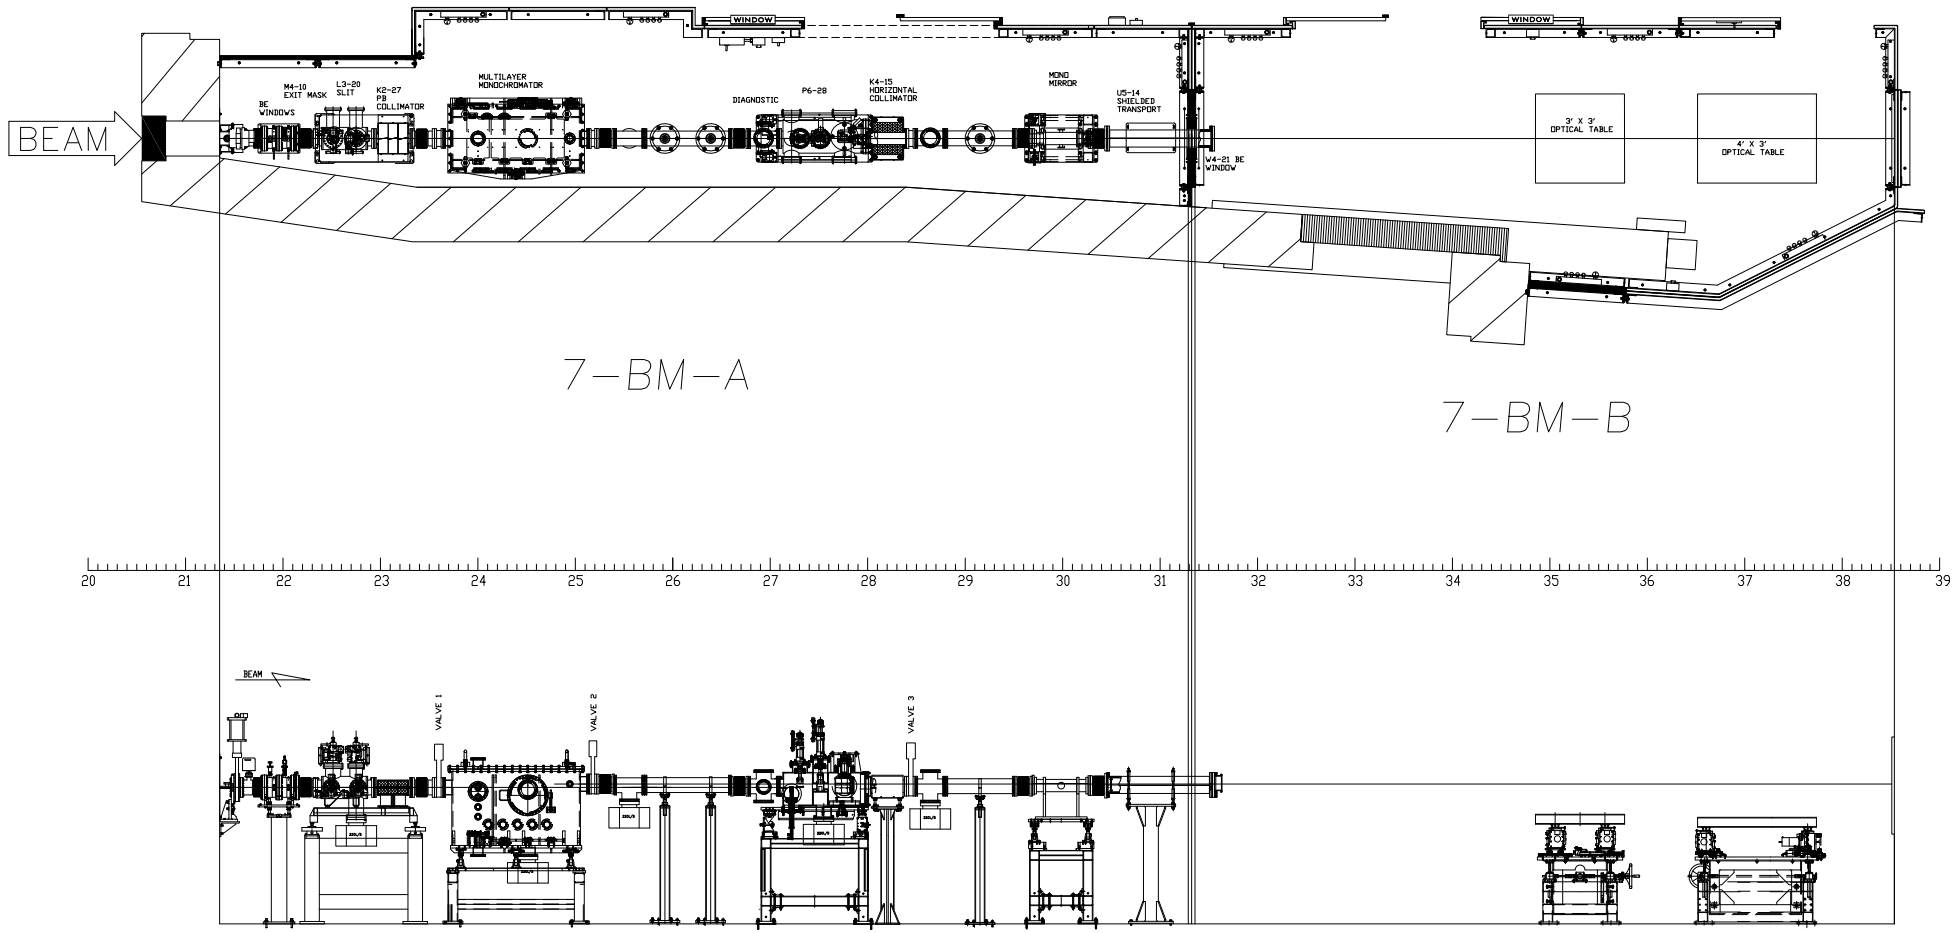
BEAM
BE WINDOWS
M4-10 EXIT MASK
L3-20 SLIT
K2-27 PB COLLIMATOR
MULTILAYER MONOCHROMATOR
WINDOW
DIAGNOSTIC
P6-28
K4-15 HORIZONTAL COLLIMATOR
MONO MIRROR
U5-14 SHIELDED TRANSPORT
W4-21 BE WINDOW
WINDOW
3' X 3' OPTICAL TABLE
4' X 3' OPTICAL TABLE
7-BM-A
7-BM-B
20
21
22
23
24
25
26
27
28
29
30
31
32
33
34
35
36
37
38
39
BEAM
VALVE 1
VALVE 2
VALVE 3